Roadway Profile

Route 28 Widening Prince William County Line to Route 29

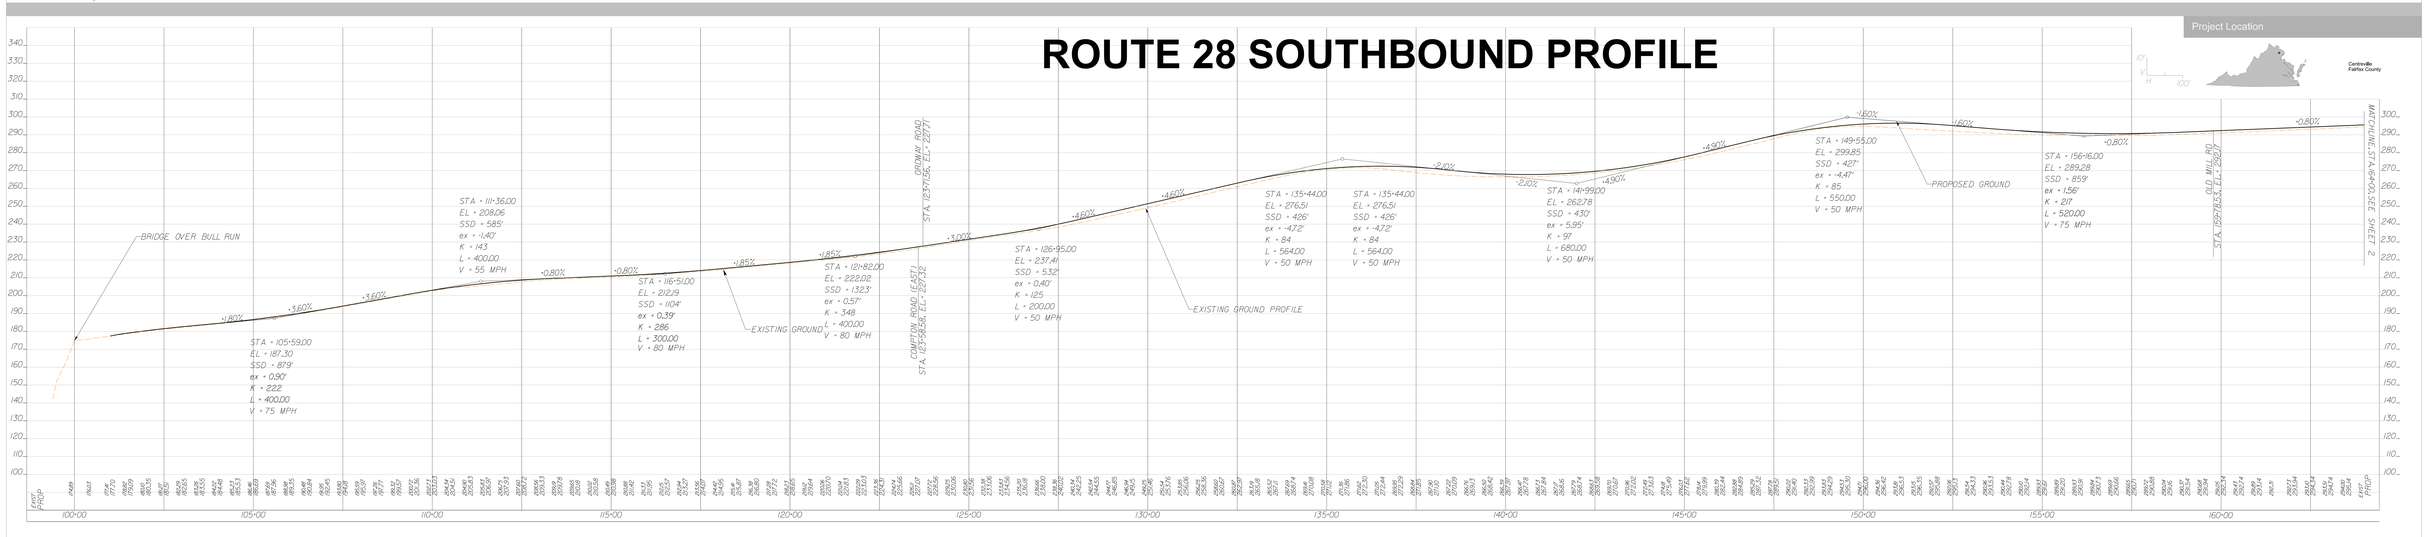

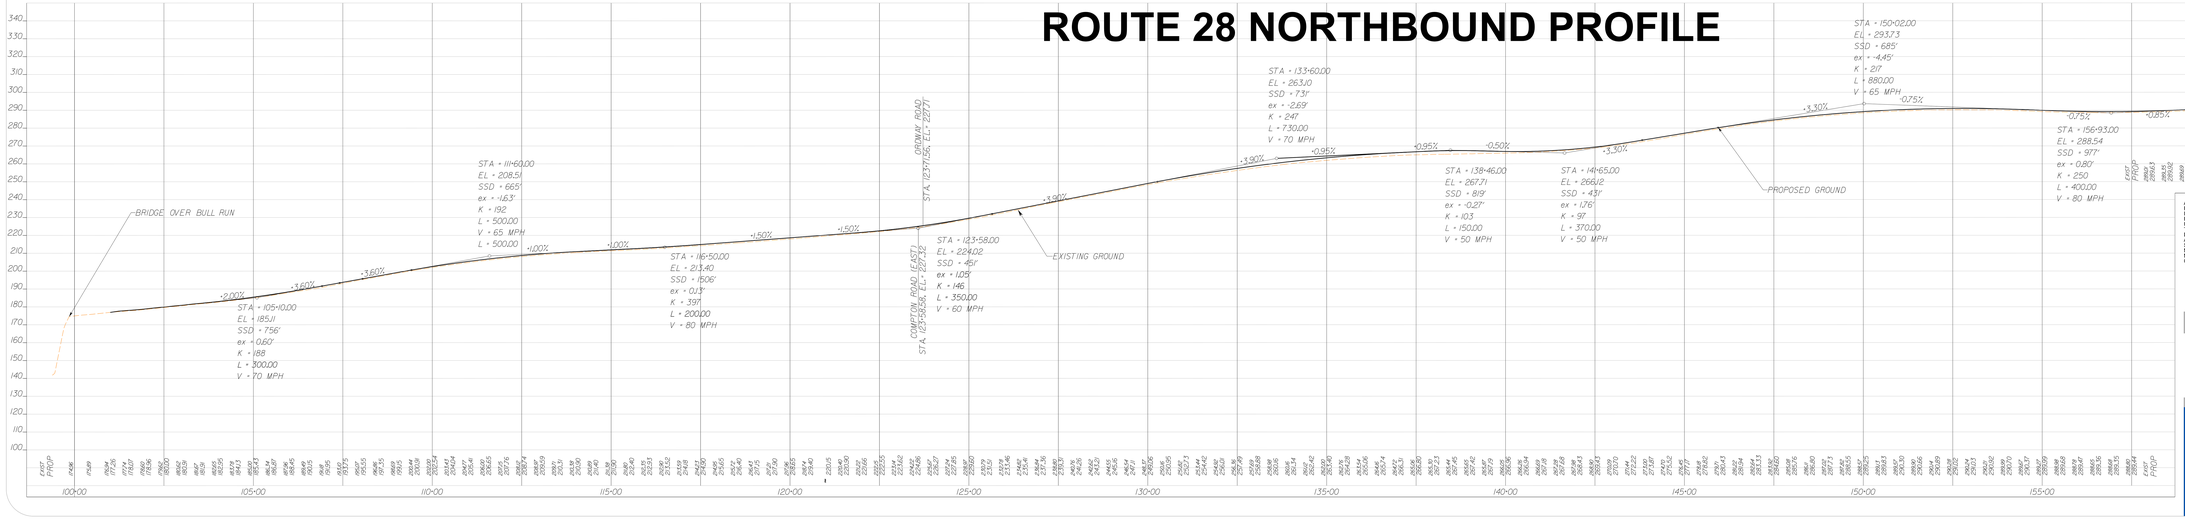

Project Location

ALL INFORMATION PRESENTED AT THIS PUBLIC INFORMATION MEETING FOR THE ROUTE 28 CORRIDOR IMPROVEMENTS PROJECT IS CONCEPTUAL AND PRELIMINARY IN NATURE. ITEMS SHOWN ARE SUBJECT TO CHANGE BASED ON COMMENTS RECEIVED AND INFORMATION OBTAINED AS THE PROJECT PROGRESSES. ITEMS UNKNOWN AND/OR UNAVAILABLE AT THIS TIME AND THEREFORE NOT DEPICTED ON THE PLANS MAY ALSO BE ADDED. ADDITIONAL INFORMATION MAY ALSO BE ADDED TO DESIGN ELEMENTS TO BE INCORPORATED AS THE PROJECT FURTHER DEVELOPS. ADDITIONAL EASEMENTS MAY BE NEEDED FOR UTILITY RELOCATION. POTENTIAL SOUND BARRIERS AND WALLS, LOCATIONS OF POTENTIAL SOUND BARRIERS HAVE NOT YET BEEN DETERMINED. THIS CONCEPTUAL LAYOUT IS UNAPPROVED AND IS NOT TO BE USED FOR ANY TYPE OF CONSTRUCTION OR THE ACQUISITION OF RIGHT OF WAY.

1 OF 2

30% DESIGN

Contact Information

James Beall, P.E.
Project Manager
Fairfax County Department of Transportation
4050 Legato Road
Fairfax, VA 23192/2033

Comments may also be sent to:
James.Beall@fairfaxcounty.gov

Project Name
Route 28 Widening Prince William County Line to Route 29

FCDOT Project Number: 2G40-100-000
State Project Number: 0028-029-269
UPC 108720

These plans are unfinished and unapproved and are not to be used for any type of construction or the acquisition of right of way. Additional easements for utility relocations may be required beyond the proposed right-of-way shown on these plans.

Imagery Courtesy of the Commonwealth of Virginia copyright 2009/2010.